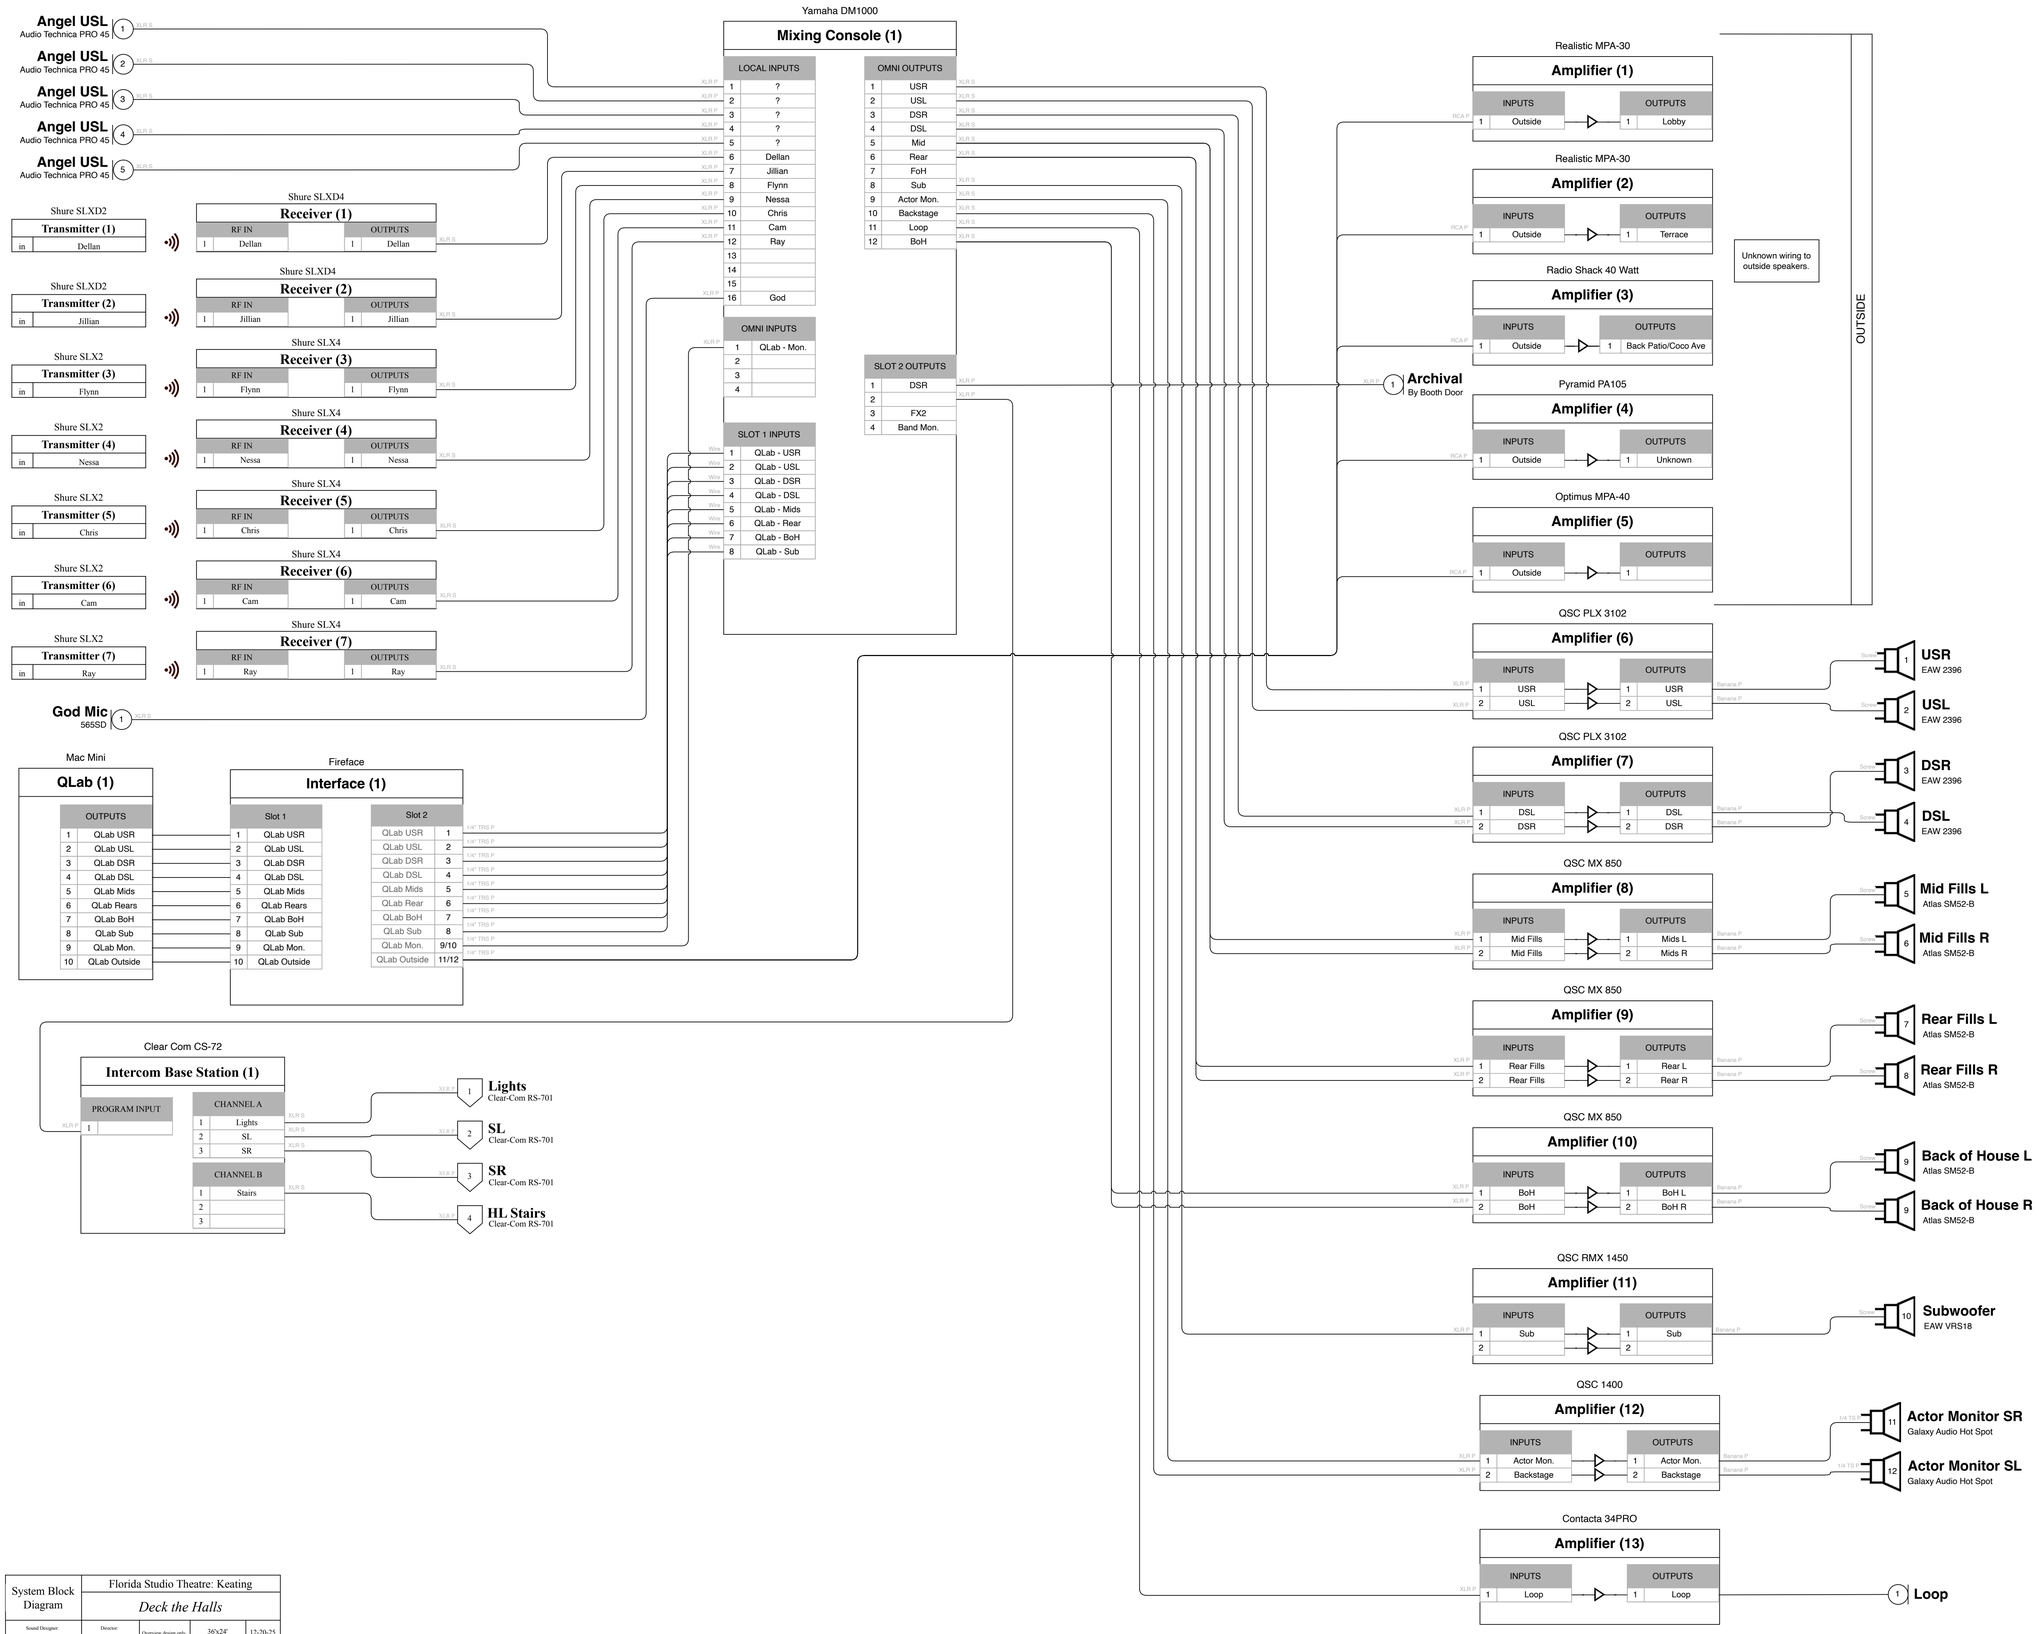

System Block Diagram	Florida Studio Theatre: Keating			
	Deck the Halls			
Sound Designer: Nicholas Ryan	Director: Caroline Saldivar	Overview design only.	36'x24'	12-20-25
Drafted by: Nicholas Ryan	Sound Supervisor: Nicholas Christensen		Not to Scale	Sheet 1